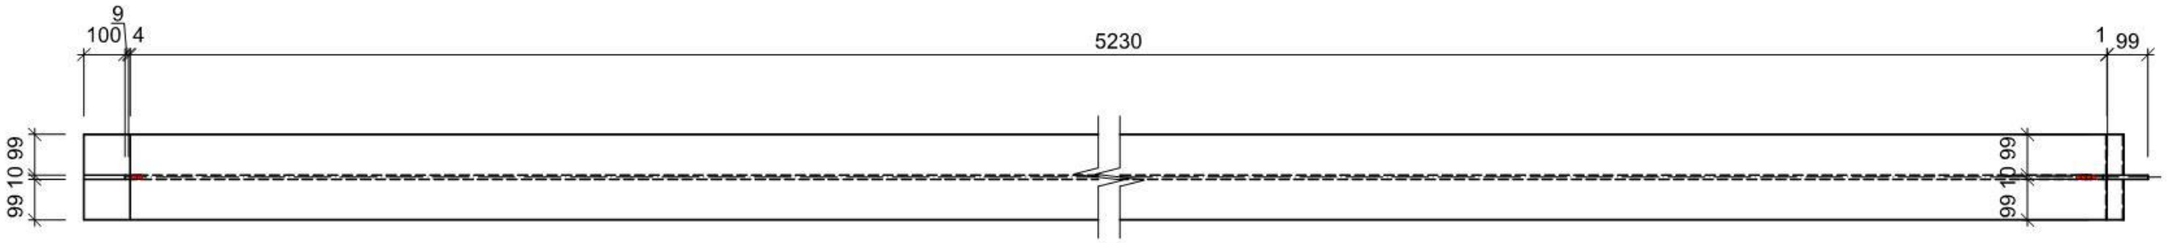

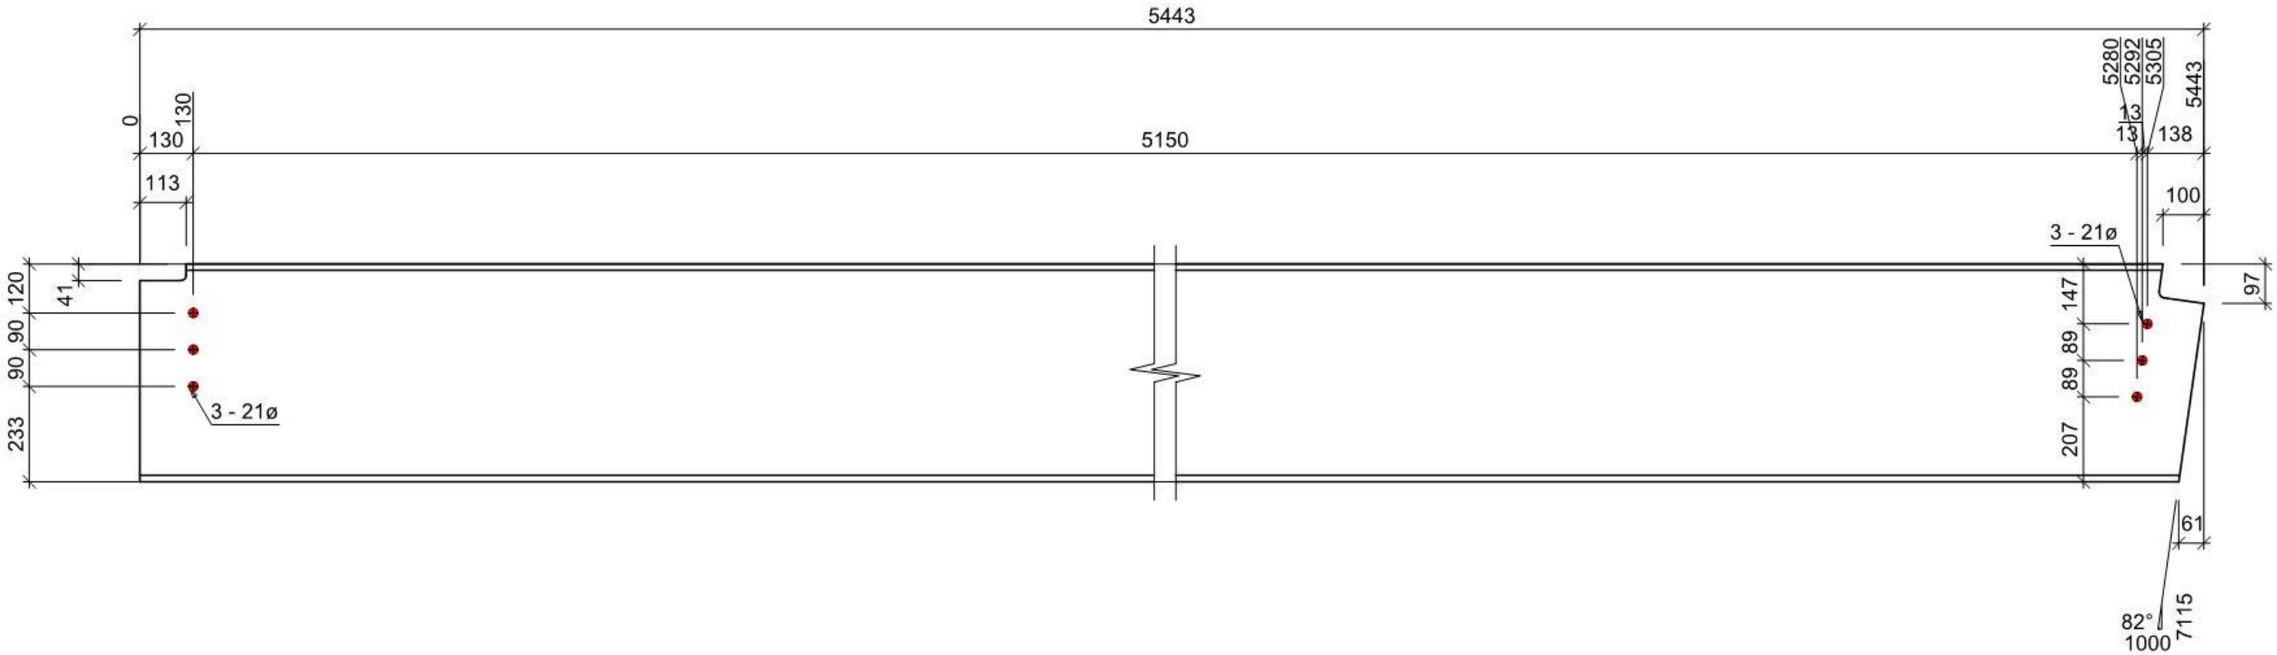

5 NO. 530 UB 92.4 - MKD b1003

GENERAL NOTES

1. ALL NOTCHES TO HAVE 11mm RADIUS AT INTERNAL CORNERS.
2. ALL HOLES TO BE Ø22 U.N.O.
3. ALL SNIPES TO BE 15x15 U.N.O.
4. SEE MAIN PART DRAWINGS FOR FURTHER NOTES.

Index	Author	Date	Description

Mark	Qty.	in Mp
b1003	5	B102

deepakmaini.com

SINGLE PART DRAWING

Project : Hospital N° : HP1001		Pos Num : b1003	Scale : 1:15 Detailer : Trainee
Status :	Comment :	Material : 300+	Revision Date / Index
Date : 15/05/2017	Client : Training		A